


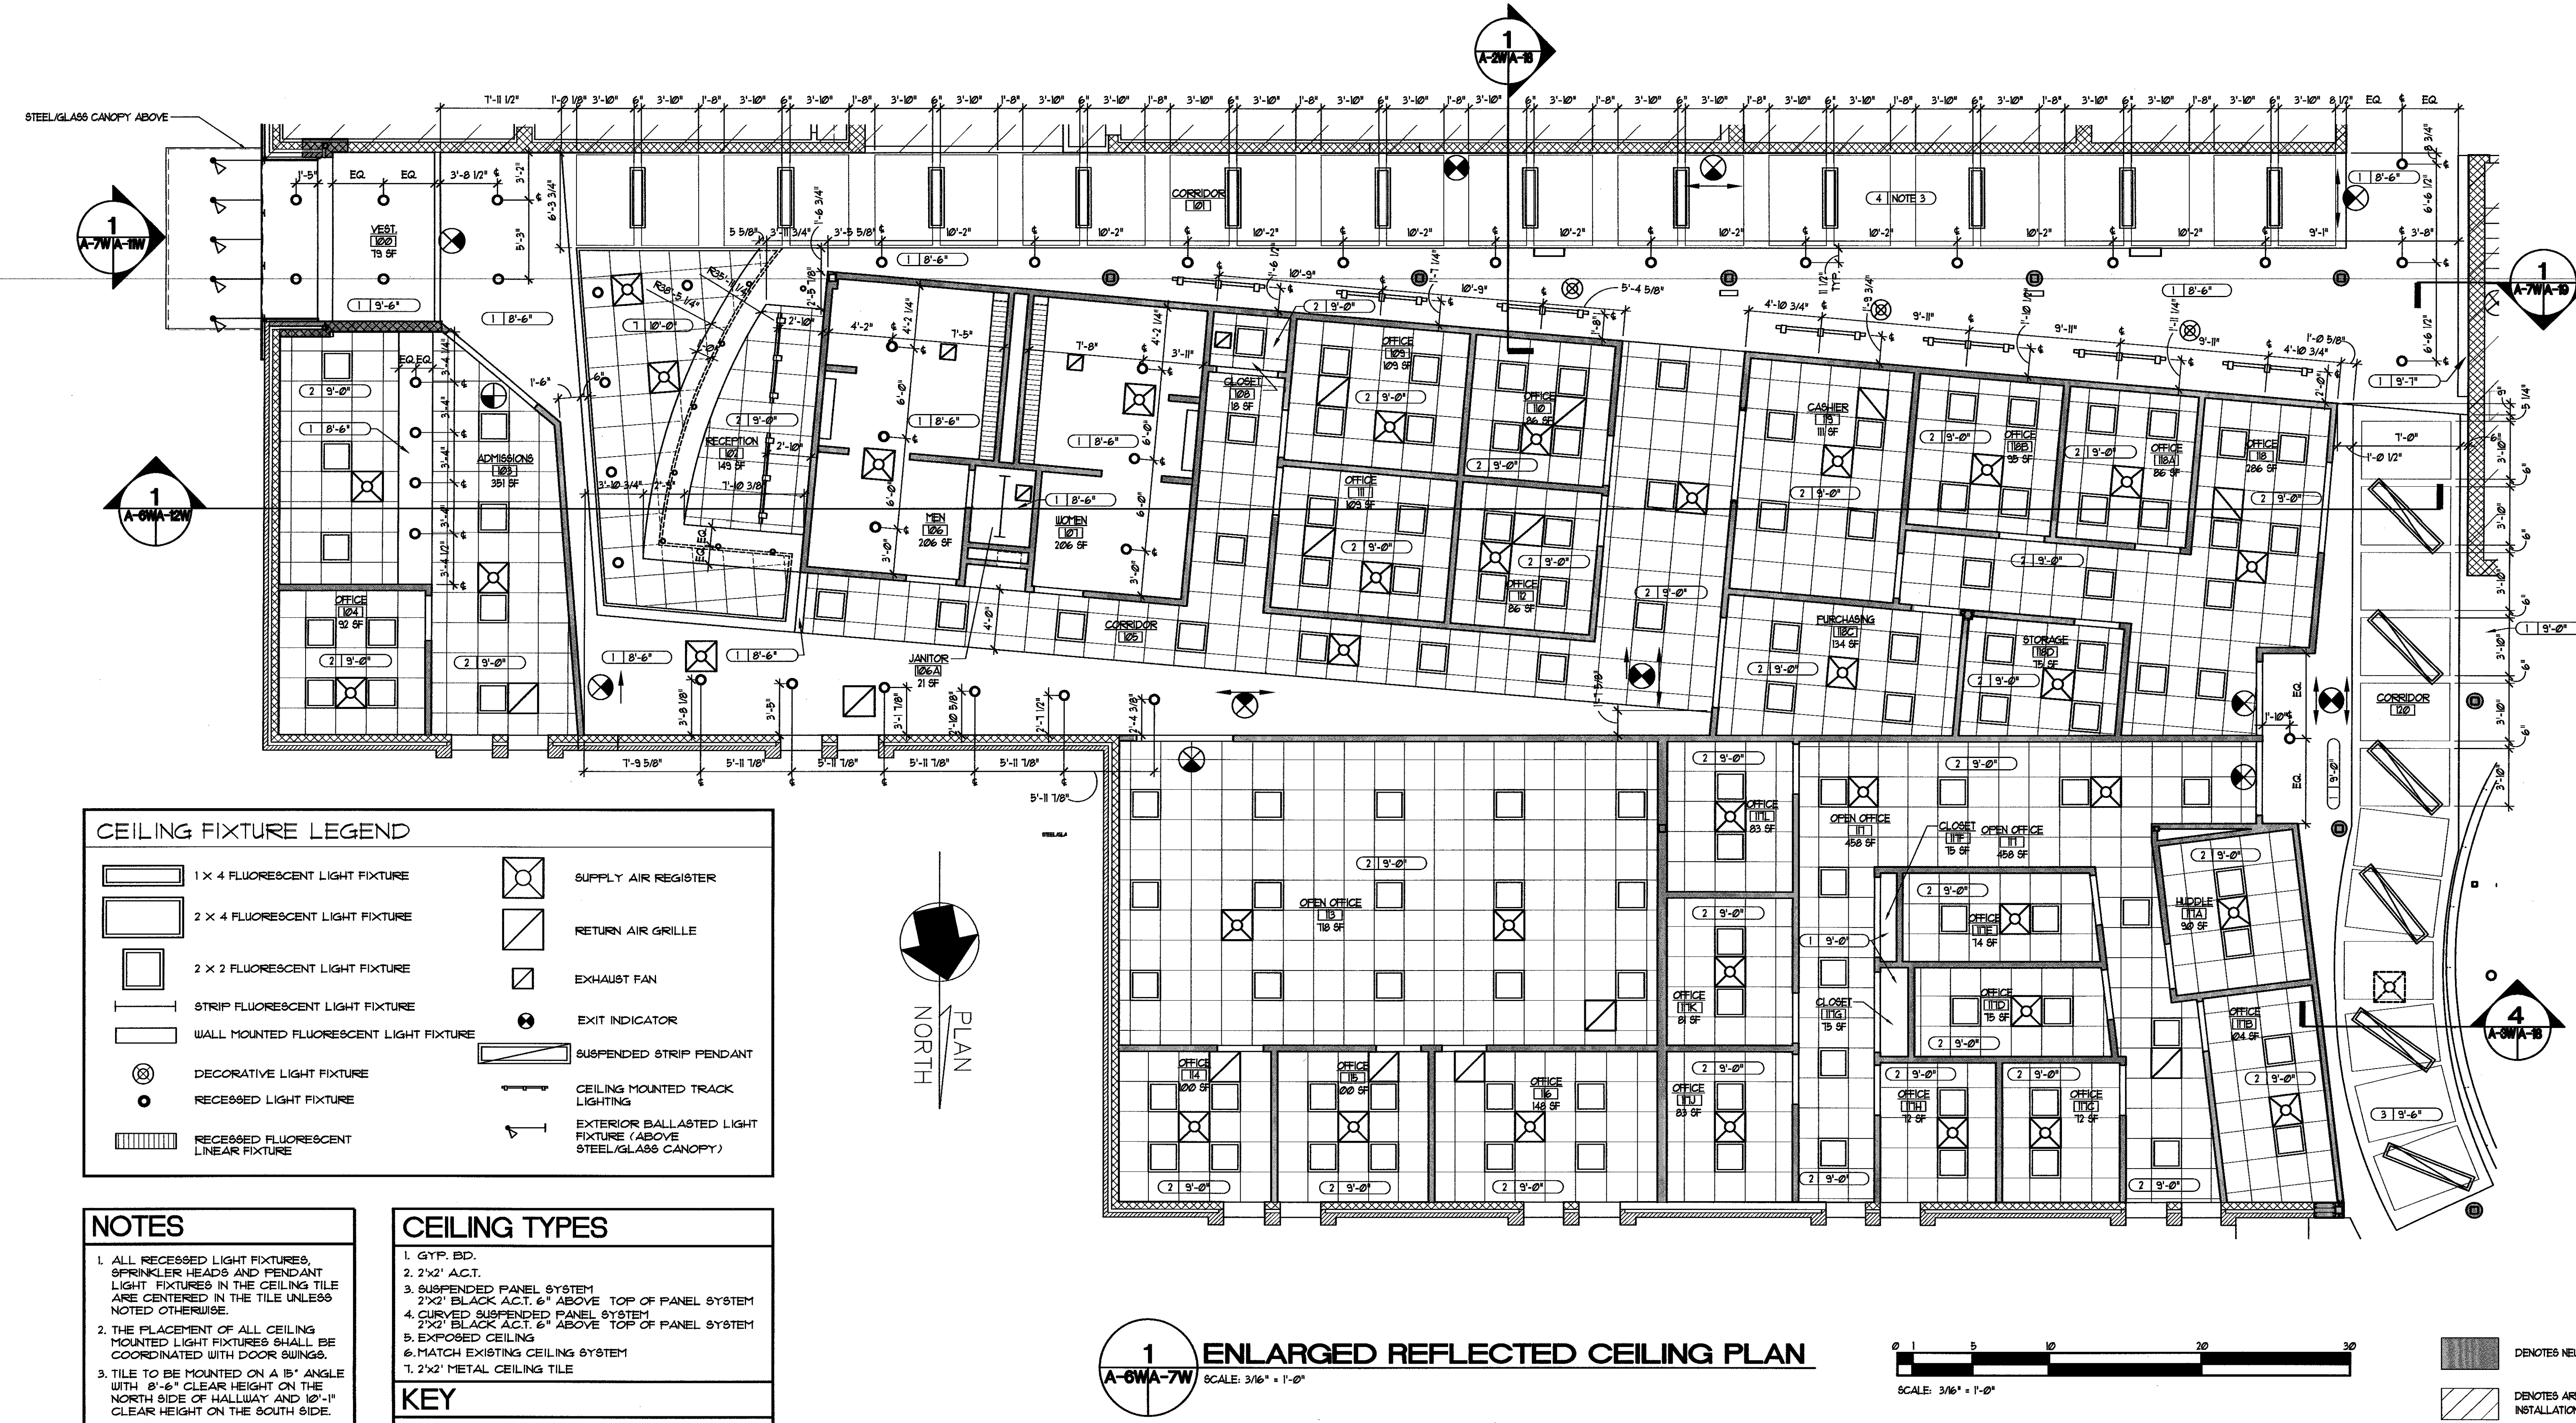

CEILING FIXTURE LEGEND

	1 x 4 FLUORESCENT LIGHT FIXTURE		SUPPLY AIR REGISTER
	2 x 4 FLUORESCENT LIGHT FIXTURE		RETURN AIR GRILLE
	2 x 2 FLUORESCENT LIGHT FIXTURE		EXHAUST FAN
	STRIP FLUORESCENT LIGHT FIXTURE		EXIT INDICATOR
	WALL MOUNTED FLUORESCENT LIGHT FIXTURE		SUSPENDED STRIP PENDANT LIGHTING
	DECORATIVE LIGHT FIXTURE		CEILING MOUNTED TRACK LIGHTING
	RECESSED LIGHT FIXTURE		EXTERIOR BALLASTED LIGHT FIXTURE (ABOVE STEEL/GLASS CANOPY)
	RECESSED FLUORESCENT LINEAR FIXTURE		

NOTES


- ALL RECESSED LIGHT FIXTURES, SPRINKLER HEADS AND PENDANT LIGHT FIXTURES IN THE CEILING TILE ARE CENTERED IN THE TILE UNLESS NOTED OTHERWISE.
- THE PLACEMENT OF ALL CEILING MOUNTED LIGHT FIXTURES SHALL BE COORDINATED WITH DOOR SWINGS.
- TILE TO BE MOUNTED ON A 15° ANGLE WITH 8'-6" CLEAR HEIGHT ON THE NORTH SIDE OF HALLWAY AND 10'-1" CLEAR HEIGHT ON THE SOUTH SIDE.

CEILING TYPES

- GYP. BD.
- 2'x2' A.C.T.
- SUSPENDED PANEL SYSTEM 2'x2' BLACK A.C.T. 6" ABOVE TOP OF PANEL SYSTEM
- CURVED SUSPENDED PANEL SYSTEM 2'x2' BLACK A.C.T. 6" ABOVE TOP OF PANEL SYSTEM
- EXPOSED CEILING
- MATCH EXISTING CEILING SYSTEM
- 2'x2' METAL CEILING TILE

KEY

	HEIGHT
	CEILING TYPE

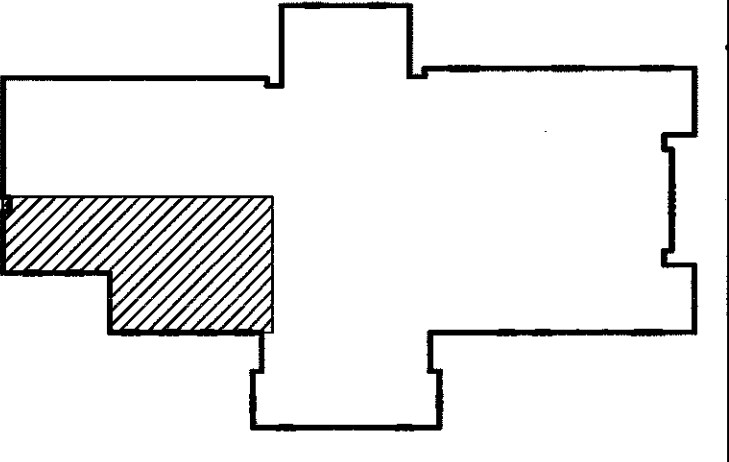

KEY PLAN
SCALE: 1" = 100'-0"